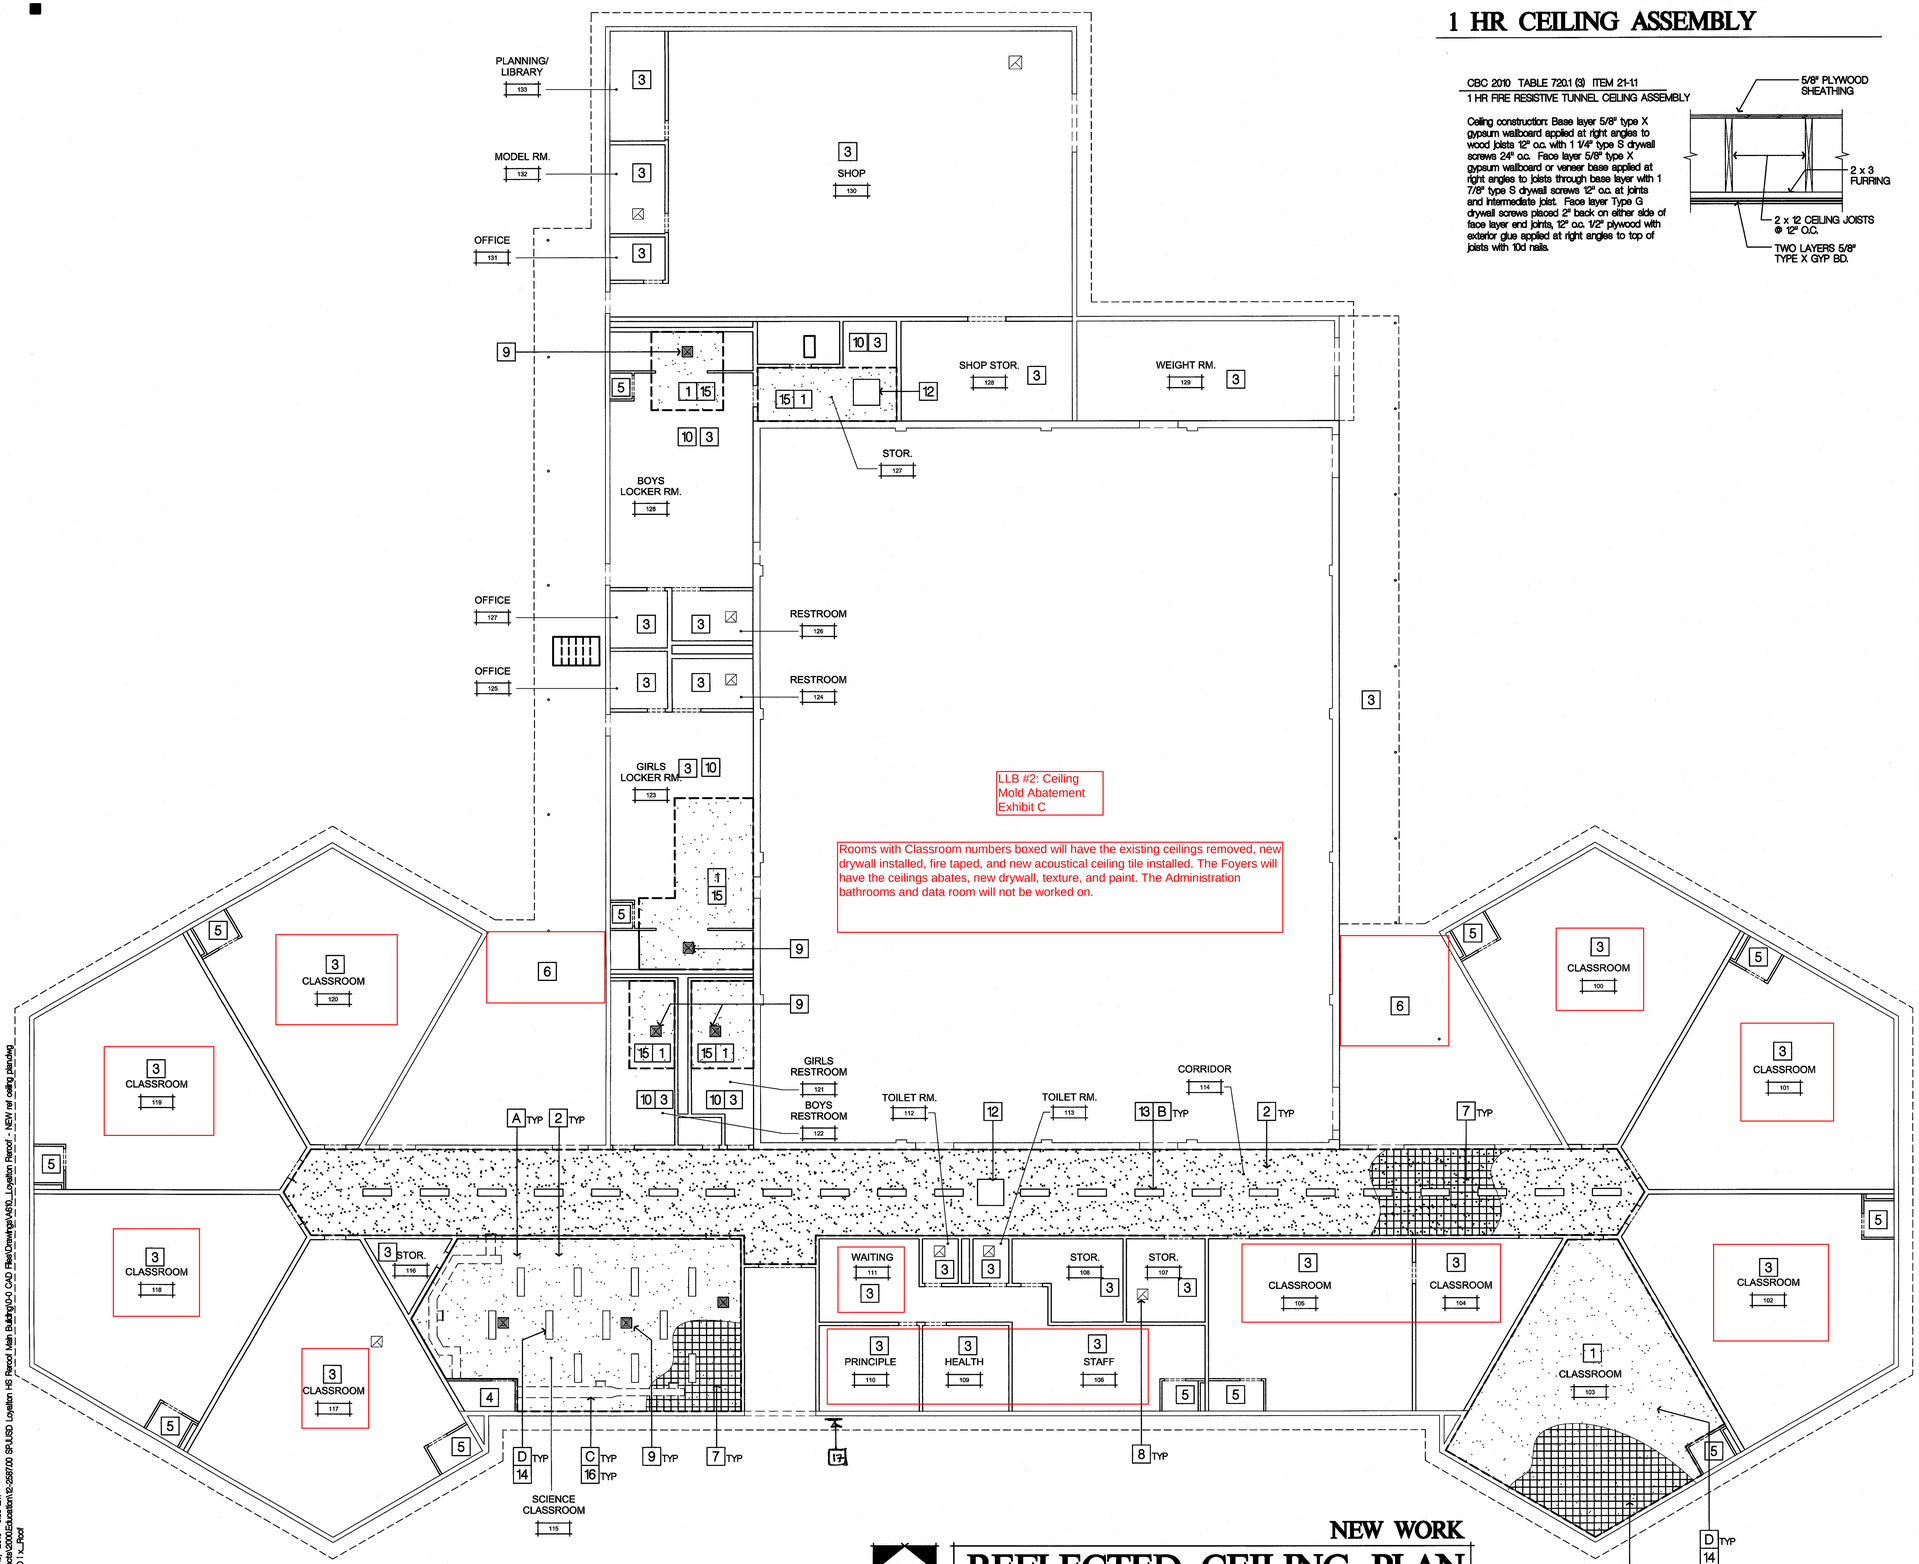

1 HR CEILING ASSEMBLY

CBC 2010 TABLE 720.1 (3) ITEM 21-11
1 HR FIRE RESISTIVE TUNNEL CEILING ASSEMBLY

Ceiling construction: Base layer 5/8" type X gypsum wallboard applied at right angles to wood joists 12" o.c. with 1 1/4" type S drywall screws 24" o.c. Face layer 5/8" type X gypsum wallboard or veneer base applied at right angles to joists through base layer with 1 7/8" type S drywall screws 12" o.c. at joints and intermediate joist. Face layer Type G drywall screws placed 2" back on either side of face layer end joints, 12" o.c. 1/2" plywood with exterior glue applied at right angles to top of joists with 10d nails.

DEMOLITION KEYNOTES

A (E) CEILING FINISHES PREVIOUSLY REMOVED IN THIS ROOM

B DETACH (E) SURFACE MOUNTED LIGHT FIXTURES & TURN OVER TO OWNER

C DETACH (E) DUCTWORK ATTACHMENTS AS REQ'D FOR NEW CEILING FINISH INSTALLATION

D DETACH (E) SURFACE MOUNTED LIGHT FIXTURES & SAVE FOR RE-INSTALLATION

NEW WORK KEYNOTES

ALL ITEMS ARE NEW, UNLESS NOTED AS (E) OR EXISTING.

1. 5 /8" GYP BD CEILING FINISH O/ (E) 2 x 3 FURRING - FEATHER INTO ADJACENT CEILING FINISH & MATCH (E) TEXTURE
2. INSTALL 2 LAYERS 5 /8" TYPE X GYP BD CEILING FINISH O/ (E) 2 x 3 FURRING PER ORIGINAL DESIGN (DSA APP# 17841) - SEE DETAIL ABOVE
3. (E) CEILING FINISH TO REMAIN
4. (E) 1 HR RATED HVAC CLOSET DSA APP# 02-104960 - 2 - LAYERS 5 /8" CEILING FINISH TO REMAIN
5. (E) HVAC CLOSET DSA APP# 02-104960 - (E) GYP BD CEILING FINISH TO REMAIN
6. (E) EXTERIOR SOFFIT FINISH TO REMAIN
7. 12 x 12 ACOUSTIC CEILING TILE @ ENTIRE CEILING THIS RM
8. (E) MECHANICAL CEILING REGISTER TO REMAIN
9. MECHANICAL CEILING REGISTER AT NEW CEILING FINISH
10. REPAINT ENTIRE CEILING TO MATCH (E)
11. NOT USED
12. SKYLIGHT CURB FRAMING - MATCH (E) ADJACENT GYP BD CEILING FINISH (3 / A810)
13. NEW SURFACE MOUNTED LIGHT FIXTURES - SEE ELECTRICAL DWGS
14. RE-INSTALL (E) SURFACE MOUNTED LIGHT FIXTURES O/ NEW FINISHES
15. DETACH & RE-INSTALL ANY MISC. FIXTURES AND/OR CONDUITS AS REQ'D AS PART OF NEW CEILING FINISH INSTALLATION
16. RE-INSTALL (E) EXPOSED DUCT & (E) 3" LAG BOLTS IN ORIGINAL FASTENER LOCATIONS
17. SNOW LOAD SIGN — 8/A820

NOTES

1. AT AREAS OF PARTIAL GYP BD REPLACEMENT, MATCH (E) FINISH THICKNESS & MATCH (E) TEXTURE.
2. WET AREAS (RESTROOMS, LOCKER ROOMS, COACH OFFICES) TO RECEIVE MOISTURE RESISTANT GYP BD.

LEGEND

5 /8" GYP BD CEILING REPLACEMENT

2 - LAYERS 5 /8" GYP BD CEILING REPLACEMENT

MECHANICAL REGISTER

APPROVAL

FILE NO: 46-H2
IDENTIFICATION STAMP
DIV. OF THE STATE ARCHITECT
OFFICE OF REGULATION SERVICES
APPL 02-112820
AC SRS SS
DNF

NORTH

NEW WORK REFLECTED CEILING PLAN

SCALE: 1" = 10'-0"

Copyright © 2013
All ideas, designs, arrangements and plans indicated or represented by this drawing are owned by, and the property of, NICHOLS, MELBURG and ROSSETTO and were created, evolved and developed for use on, and in conjunction with, the specified project. None of such ideas, designs, arrangements or plans shall be used by, or disclosed to any person, firm or corporation for any purpose whatsoever without the written permission of NICHOLS, MELBURG and ROSSETTO.

NICHOLS MELBURG & ROSSETTO
ARCHITECTS + ENGINEERS
300 KNOLLCREST DRIVE
REDDING, CA 96002
(530) 222-3300 (530) 222-3538 FAX
http://www.nmrdesign.com

CONSULTANTS

LICENSE STAMPS

LICENSED ARCHITECT KAREN K. SORSBY C 10636 REGN. 11/30/14 STATE OF CALIFORNIA

PROJECT NAME
A PROPOSED RE-ROOF FOR
LOYALTON HIGH SCHOOL

700 Fourth Street
Loyalton, CA 96118

SHEET TITLE
NEW WORK REFLECTED CEILING PLAN

DRAWING STATUS

REVISIONS

Sym.	Description	By	Date

Drawn By	DF
Checked By	KC
Date Drawn	3.21.13
Scale	AS NOTED
Job No.	12-2587.00

SHEET No.
A610

Login Name: Dean F
Plot Date: March 19, 2013 - 9:05 am
File Name: N:\Projects\2300\Education\12-2587\00 SPUSD Loyalton HS Reroof Main Building\D-0 CAD Files\Drawings\A610_Loyalton Reroof - NEW ref ceiling plan.dwg
XREFS: x_Title - D1 x_Roof